Permit #F00020968

FilmL.A., Inc.
1201 W. 5th Street, Suite T-800
Los Angeles, CA 90017
t: (213)977-8600 - f: (213)977-8601
www.filmla.com

Summary Information

Permit No: F00020968 **Type of Permit:** FILMING **Release Date:** 10/18/2009

Production Company COLUMBIA PICTURES INDUSTRIES

Insured Company Name COLUMBIA PICTURES INDUSTRIES

Contact Phone No. 1 310-244-4000
Contact Phone No. 2
Fax
Address 10202 W WASHINGTON BLVD
CULVER CITY, California 90232

Production Title THE GREEN HORNET

Type of Production Feature

Producer Michael Grillo

Director Michel Gondry

1st AD Jonathan Watson

Production Manager LeeAnn Stonebreaker

FilmL.A. Coordinator Amy Soule

Location Manager Mike Fantasia
Primary Phone Office - 310-244-3823
Secondary Phone

Location Assistant Perri Fichtner
Primary Phone Office - 310-244-3823
Secondary Phone

Fees

Notification Charge	$465.00
FILMLA FILM APPLICATION FEE	$625.00
LA CITY LANE AND STREET CLOSURE FEE	$312.00
LA CITY FIRE SAFETY OFFICER	$832.00
LA CITY FIRE DEPARTMENT SPOT CHECK SURCHARGE	$85.00

Total Permit Fee $2,319.00

Number of Locations 1

NOT A PERMIT

Permit #F00020968

FilmL.A., Inc.
1201 W. 5th Street, Suite T-800
Los Angeles, CA 90017
t: (213)977-8600 - f: (213)977-8601
www.filmla.com

Summary Information — Location

Permit Number	F00020968	**Location Manager**	Mike Fantasia
Production Company	COLUMBIA PICTURES INDUSTRIES	Primary Phone	Office - 310-244-3823
Insured Company	COLUMBIA PICTURES INDUSTRIES	Secondary Phone	
Production Title	THE GREEN HORNET		

Location Address 2000 Avenue of the Stars, Los Angeles, CA, 90067

Location Names

Location Type Office Building

Location Description

Prep Dates 10/16/2009 - 10/18/2009 07:00 - 19:00

Film Dates 10/18/2009 - 10/18/2009 19:00 - 07:00

Strike Dates 10/19/2009 - 10/19/2009 07:00 - 19:00

Open or Closed to the Public Closed

Generic Conditions
Aviation activity must conform to accepted FAA plan of activities
Community Survey Obtained
Must Maintain 5' Clearance on Sidewalks/Walkways
Must maintain local/emergency access
No Cast and Crew parking on areas streets.
Notify L.A.P.D. Air Support Division 213.485.2600 of all helicopter activity
Notify LAPD West Los Angeles Division (310) 444-0701 and comm. (213) 978-6552 1/2 hour prior to any gunfire or special effects
Number of uniformed officers listed on the permit is a minimum requirement. Permittee remains responsible for deploying a sufficient number of uniformed officers to provide traffic and crowd control to ensure the safety of the film crew and the public.
Uniformed officers shall have a copy of the film permit in their possession and are required to confirm that all traffic control signage devices are in place.

Please see attached documents
AOS from Olympic Blvd to Constellation ES Curb.GREEN HORNET 10-17-09.pdf
Century Park E from Olympic Blvd to Constellation BS Curb - GREEN HORNET 10-17-09.pdf
Constellation from Ave of the Stars to Century Park E NS Curb GREEN HORNET 10-17-09.pdf
Constellation from Ave of the Stars to Century Park E SS Curb GREEN HORNET 10-16-09.pdf

Equipment on Location

Type	Quantity
2500 gal water truck	1
Beebe light/Nite sun	2
Condors	4
Cranes	1
Generator	4
Picture vehicles	10
Portable restrooms	1
Scissor Lifts	2
Semi Trucks	5
Stakebed Trucks	5
Vans	5

Personnel on Location

Type	Quantity
Cast	10
Crew	150
Extras	80
LA City UFSO assigned	24382
Off-Duty/Retired LAPD Officer(s)	4

Filming Activities Atmospheric Smoke Effects; Brandishing weapons; Drive ups & away; Equipment on property; Equipment on sidewalk, in curb lane & across street; Exterior Dialogue; Helicopter activity; Interior Dialogue; Intermittent pedestrian control; Intermittent traffic control - 2 minutes standard; Helicopter work 10:30 pm-12:00 am.

NOT A PERMIT

FilmL.A., Inc.
1201 W. 5th Street, Suite T-800
Los Angeles, CA 90017
t: (213)977-8600 - f: (213)977-8601
www.filmla.com

Summary Information — Location

Permit Number	F00020968	**Location Manager**	Mike Fantasia
Production Company	COLUMBIA PICTURES INDUSTRIES	Primary Phone	Office - 310-244-3823
Insured Company	COLUMBIA PICTURES INDUSTRIES	Secondary Phone	
Production Title	THE GREEN HORNET		

Aircraft altitude will be as low as 100' off the ground.; ITC on Ave of the Stars between Olympic and Constellation, and ITC on Constellation between Ave of the Stars and Century Park East; techno crane ;

Jurisdiction **Political:** Los Angeles City - Council District 05 **Police:** Los Angeles Police Department **Fire:** Los Angeles City

Location Notes

Coordinator Note *Maintain two lanes - Northbound on Avenue of the Stars, Northbound on Century Park East, Southbound on Century Park East, Westbound on Constellation Bl, & Eastbound on Constellation Bl. *

Coordinator Note *UFSO REQUIRED 1900-0700 HRS*

Coordinator Note *LOW FLYING HELICOPTER ACTIVITY BETWEEN 10:30 PM-12:00 AM*

Parking

Base Camp
Location Type : Private Parking Lot
Street : 9900 Wilshire Blvd

Crew Parking
Location Type : Private Parking Lot
Street : 2000 Avenue of the Stars

Lane / Full Closure E/S curb lane of Avenue of the Stars between Olympic Blvd and Constellation Blvd (CONTINUOUS)
Approximate Footage 0 - 300

Date(s) 10/17/2009 to 10/19/2009 **Time(s)** 07:00 to 19:00

Lane / Full Closure S/S curb lane of Constellation Blvd, between Century Park East and Avenue of the Stars (CONTINUOUS)
Approximate Footage 0 - 300

Date(s) 10/16/2009 to 10/19/2009 **Time(s)** 07:00 to 19:00

Lane / Full Closure N/S curb lane of Constellation Blvd, between Century Park East and Avenue of the Stars (CONTINUOUS)
Approximate Footage 0 - 300

Date(s) 10/17/2009 to 10/19/2009 **Time(s)** 07:00 to 19:00

Lane / Full Closure E/S & W/S curb lanes of Century Park East between Constellation Blvd and Olympic Blvd (CONTINUOUS)
Approximate Footage 0 - 300

Date(s) 10/17/2009 to 10/19/2009 **Time(s)** 07:00 to 12:00

NOT A PERMIT

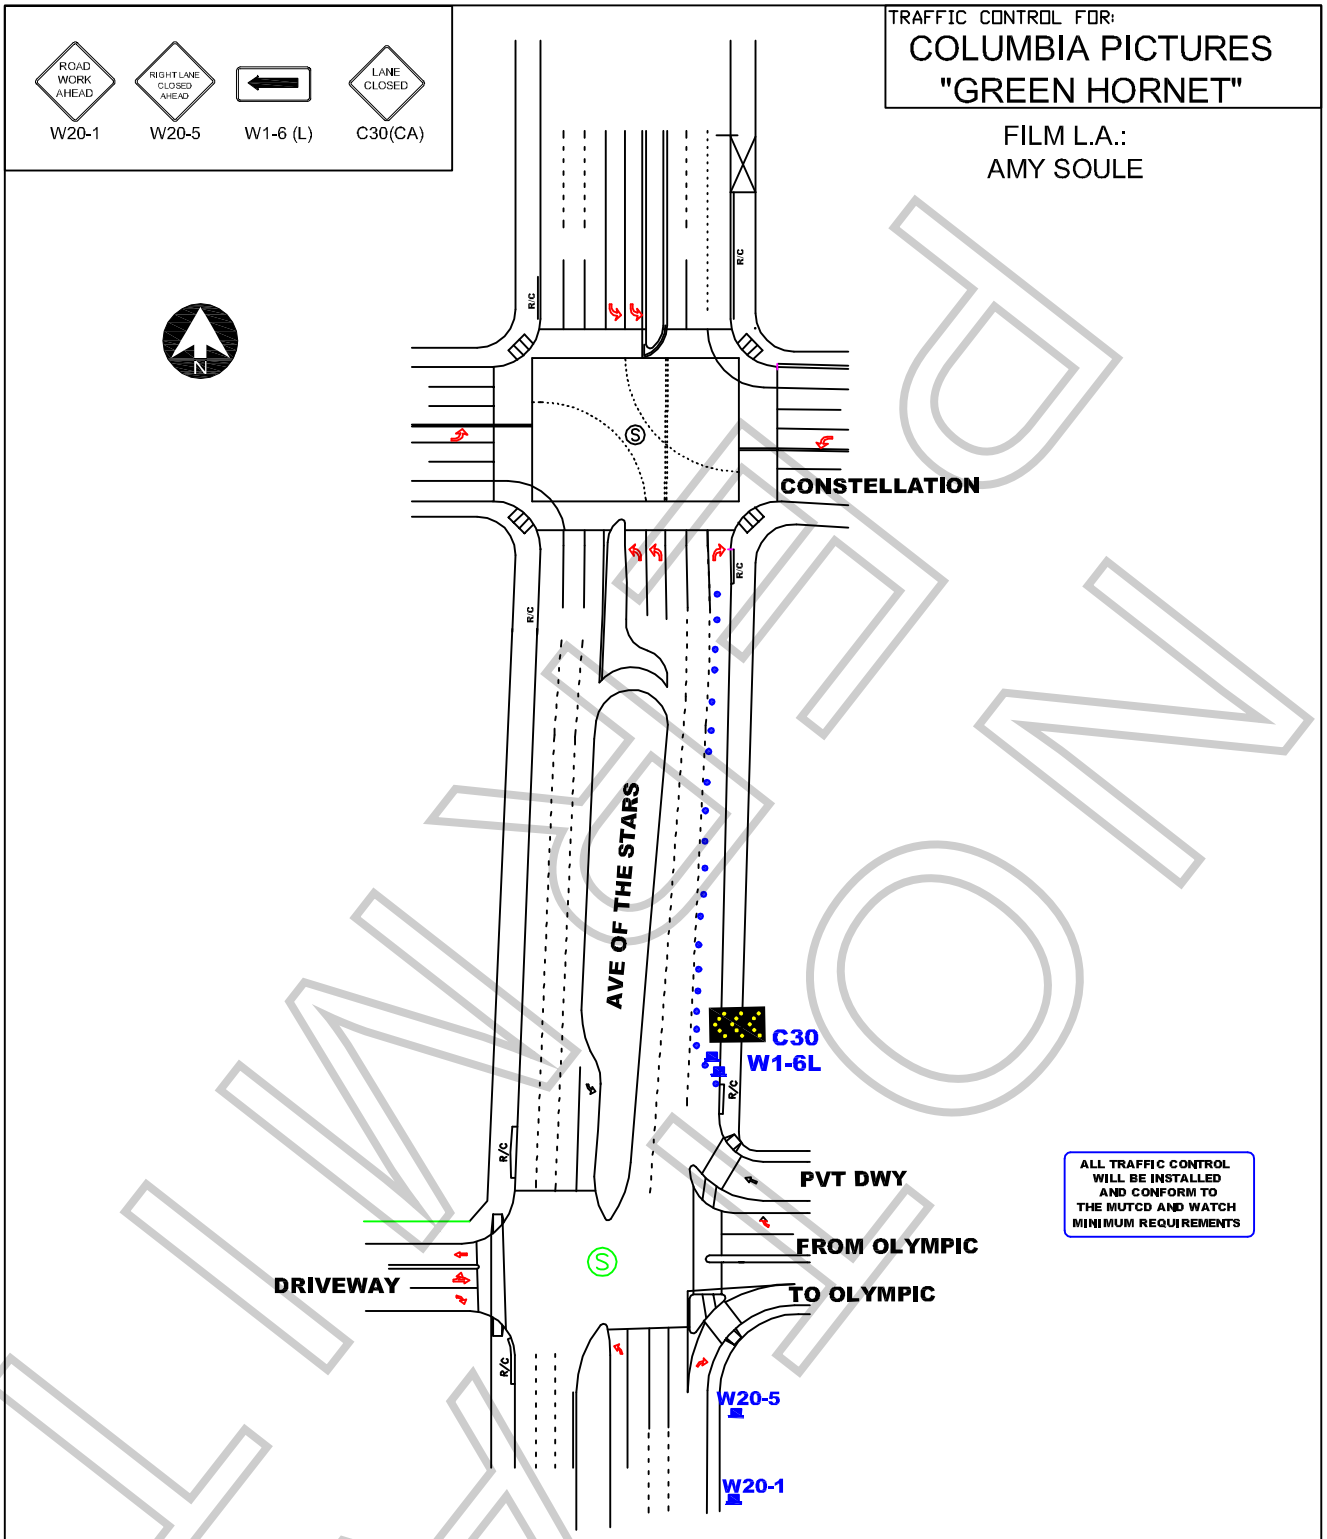

LIVE ON VIEW

WORK ZONE TRAFFIC CONTROL PLAN GENERAL NOTES

1. DATE/TIME: 10-10,11,12-09 FROM 10-10 07:00 HOURS TO 10-12 19:00 HOURS.
   AND 10-17,18,19-09 FROM 10-17 07:00 HOURS TO 10-19 19:00 HOURS.
2. ALL SIGNING, STRIPING, AND TRAFFIC CONTROL DEVICES SHALL CONFORM TO THE (CURRENT) STATE OF CALIFORNIA DEPARTMENT OF TRANSPORTATION (CALTRANS) STANDARD PLANS AND STANDARD SPECIFICATIONS, CALIFORNIA MUTCD, AND ANY ADDENDUMS THERETO, AND AS SHOWN ON THESE PLANS, SYMBOLS AND ABBREVIATIONS USED ARE SHOWN ON CALTRANS STANDARD PLANS A10A&B, A20A-D, AND A24A-E.
3. THERE WILL BE NO INTERFERENCE WITH TRAFFIC SIGNALS OR CROSSWALKS.
4. CONES WILL BE 28" MINIMUM HEIGHT AND HAVE REFLECTORIZED SLEEVES FOR NIGHT WORK.
5. POLICE WILL DIRECT TRAFFIC IF NECESSARY.

JCL BARRIDADE COMPANY.
2334 E. EIGHTH ST., CA 90021
Ph: (213) 622-9775
Fax: (213) 622-9790
CA Lic # 805357
TRAFFIC PLAN DRAWN BY:
EDY RAMIREZ

PROJECT LOCATION:

E/S AVE OF THE STARS
OLYMPIC BLVD TO CONSTELLATION
CITY OF LOS ANGELES, CA

LOCATION CONTACT:

PETER COSTELLI
Ph: 310.244.2214

REV#	DATE	REVISION DESCRIPTION

Permit #E0002096B

TRAFFIC CONTROL FOR:
COLUMBIA PICTURES
"GREEN HORNET"

FILM L.A.:
AMY SOULE

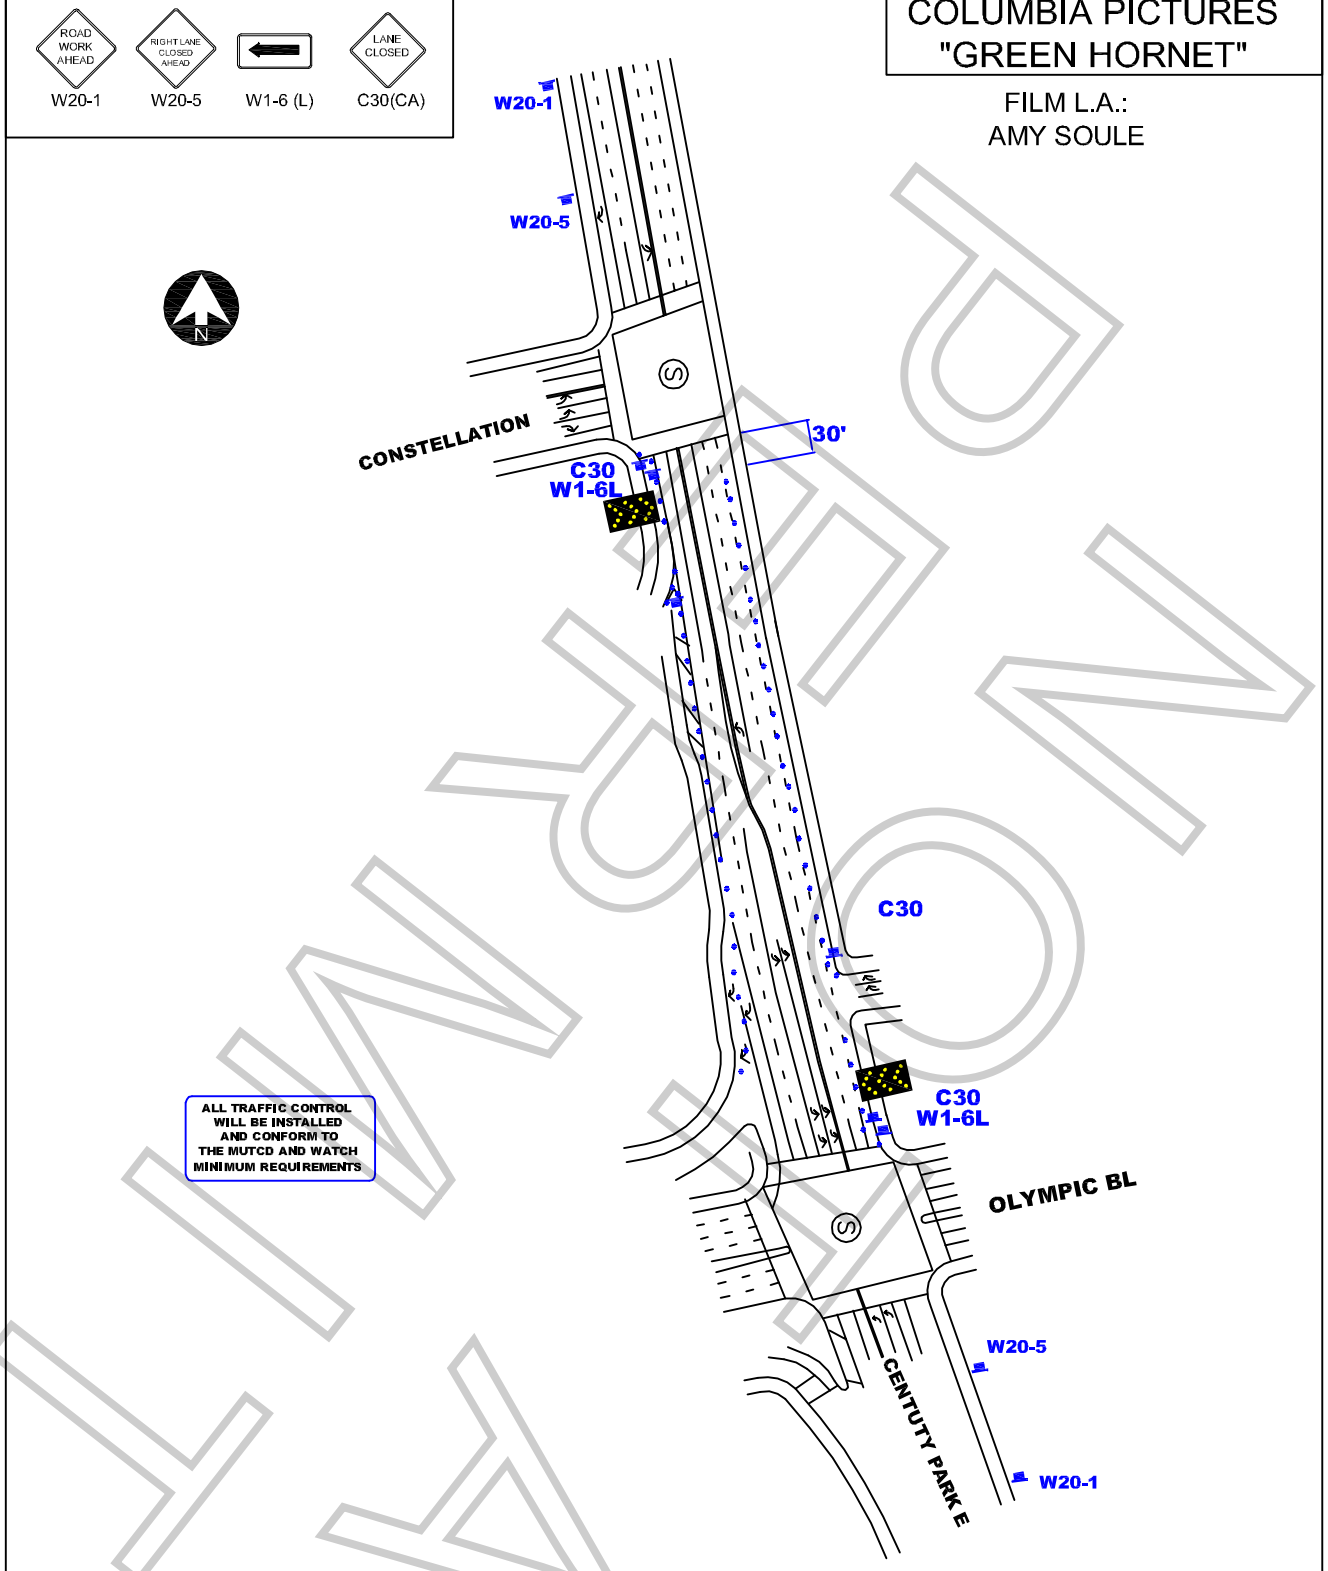

PERMIT

WORK ZONE TRAFFIC CONTROL PLAN GENERAL NOTES

1. **DATE/TIME: 10-17,18,19-09 FROM 10-17 07:00 HOURS TO 10-19 12:00 HOURS.**
2. ALL SIGNING, STRIPING, AND TRAFFIC CONTROL DEVICES SHALL CONFORM TO THE (CURRENT) STATE OF CALIFORNIA DEPARTMENT OF TRANSPORTATION (CALTRANS) STANDARD PLANS AND STANDARD SPECIFICATIONS, CALIFORNIA MUTCD, AND ANY ADDENDUMS THERETO, AND AS SHOWN ON THESE PLANS, SYMBOLS AND ABBREVIATIONS USED ARE SHOWN ON CALTRANS STANDARD PLANS A10A&B, A20A-D, AND A24A-E.
3. THERE WILL BE NO INTERFERENCE WITH TRAFFIC SIGNALS OR CROSSWALKS.
4. CONES WILL BE 28" MINIMUM HEIGHT AND HAVE REFLECTORIZED SLEEVES FOR NIGHT WORK.
5. POLICE WILL DIRECT TRAFFIC IF NECESSARY.

JCL BARRIDADE COMPANY.
2334 E. EIGHTH ST., CA 90021
Ph: (213) 622-9775
Fax: (213) 622-9790
CA Lic # 805357
TRAFFIC PLAN DRAWN BY:
EDY RAMIREZ

PROJECT LOCATION:

CENTURY PARK E.
OLYMPIC TO CONSTELLATION
CITY OF LOS ANGELES, CA

LOCATION CONTACT:

PETER COSTELLI
Ph: 310.244.2214

REV#	DATE	REVISION DESCRIPTION

Permit #E00209688

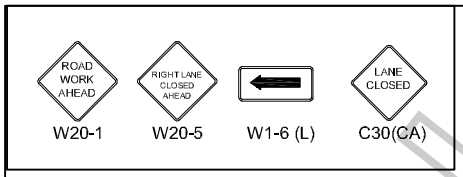

FILM L.A.:
AMY SOULE

COLUMBIA PICTURES
" GREEN HORNET"

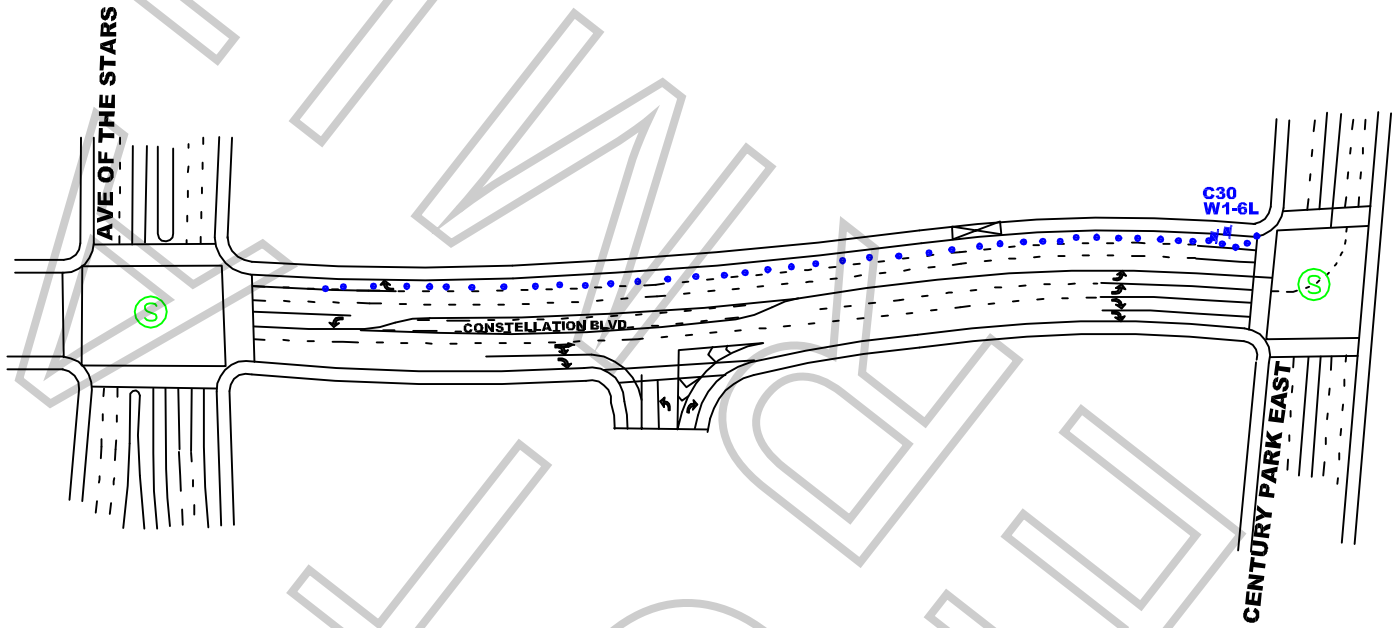

ALL TRAFFIC CONTROL WILL BE INSTALLED AND CONFORM TO THE MUTCD AND WATCH MINIMUM REQUIREMENTS

WORK ZONE TRAFFIC CONTROL PLAN GENERAL NOTES

1. DATE/TIME: 10-10,11,12-09 FROM 10-10 07:00 HOURS TO 10-12 19:00 HOURS.
   AND 10-17,18,19-09 FROM 10-17 07:00 HOURS TO 10-19 19:00 HOURS.
2. ALL SIGNING, STRIPING, AND TRAFFIC CONTROL DEVICES SHALL CONFORM TO THE (CURRENT) STATE OF CALIFORNIA DEPARTMENT OF TRANSPORTATION (CALTRANS) STANDARD PLANS AND STANDARD SPECIFICATIONS, CALIFORNIA MUTCD, AND ANY ADDENDUMS THERETO, AND AS SHOWN ON THESE PLANS, SYMBOLS AND ABBREVIATIONS USED ARE SHOWN ON CALTRANS STANDARD PLANS A10A&B, A20A-D, AND A24A-E.
3. THERE WILL BE NO INTERFERENCE WITH TRAFFIC SIGNALS OR CROSSWALKS.
4. CONES WILL BE 28" MINIMUM HEIGHT AND HAVE REFLECTORIZED SLEEVES FOR NIGHT WORK.
5. POLICE WILL DIRECT TRAFFIC IF NECESSARY.

JCL BARRIDADE COMPANY.
2334 E. EIGHTH ST., CA 90021
Ph: (213) 622-9775 * Fax: (213) 622-9790
CA Lic # 805357
TRAFFIC PLAN DRAWN BY:
EDY RAMIREZ
Traffic control plan is drawn per MUTCD & 2006 Work Area Traffic Control Handbook

TRAFFIC CONTROL FOR:	PROJECT LOCATION:	LOCATION CONTACT:
COLUMBIA PICTURES " GREEN HORNET"	WEST BOUND CONSTELLATION CENTURY PARK E TO AVE OF THE STARS CITY OF LOS ANGELES, CA	PETER COSTELLI OFFICE #: 310.244.2214

REV#	DATE	REVISION DESCRIPTION

Permit #E00020968

FILMLA

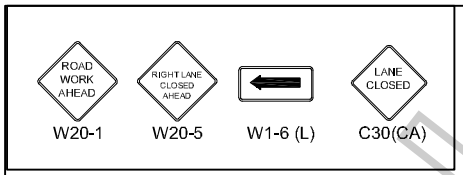

FILM L.A.:
AMY SOULE

COLUMBIA PICTURES
" GREEN HORNET"

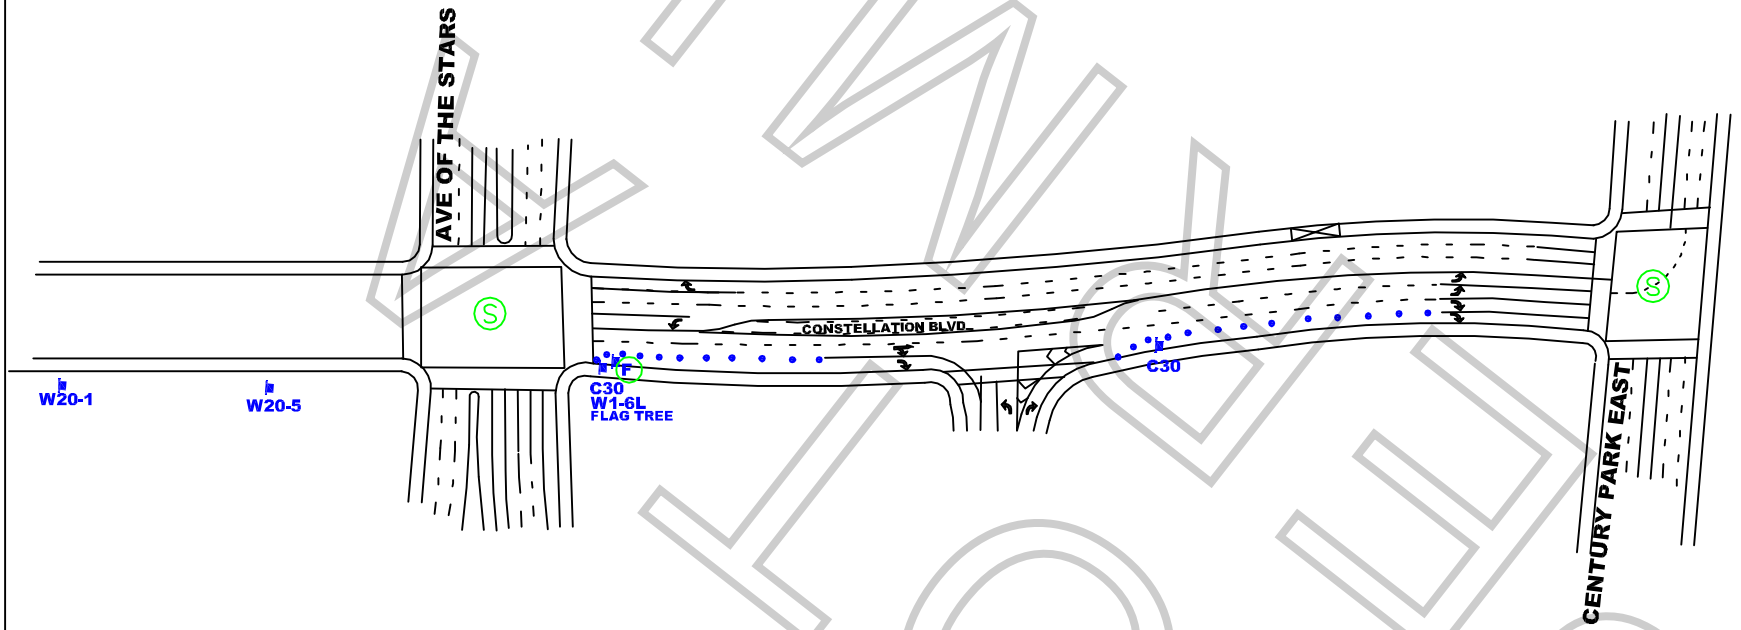

ALL TRAFFIC CONTROL WILL BE INSTALLED AND CONFORM TO THE MUTCD AND WATCH MINIMUM REQUIREMENTS

WORK ZONE TRAFFIC CONTROL PLAN GENERAL NOTES

1. DATE/TIME: 10-9,10,11,12-09 FROM 10-9 07:00 HOURS TO 10-12 19:00 HOURS.
   AND 10-16,17,18,19-09 FROM 10-16 07:00 HOURS TO 10-19 19:00 HOURS.
2. ALL SIGNING, STRIPING, AND TRAFFIC CONTROL DEVICES SHALL CONFORM TO THE (CURRENT) STATE OF CALIFORNIA DEPARTMENT OF TRANSPORTATION (CALTRANS) STANDARD PLANS AND STANDARD SPECIFICATIONS, CALIFORNIA MUTCD, AND ANY ADDENDUMS THERETO, AND AS SHOWN ON THESE PLANS, SYMBOLS AND ABBREVIATIONS USED ARE SHOWN ON CALTRANS STANDARD PLANS A10A&B, A20A-D, AND A24A-E.
3. THERE WILL BE NO INTERFERENCE WITH TRAFFIC SIGNALS OR CROSSWALKS.
4. CONES WILL BE 28" MINIMUM HEIGHT AND HAVE REFLECTORIZED SLEEVES FOR NIGHT WORK.
5. POLICE WILL DIRECT TRAFFIC IF NECESSARY.

JCL BARRIDADE COMPANY.
2334 E. EIGHTH ST., CA 90021
Ph: (213) 622-9775 * Fax: (213) 622-9790
CA Lic # 805357
TRAFFIC PLAN DRAWN BY:
EDY RAMIREZ
Traffic control plan is drawn per MUTCD & 2006 Work Area Traffic Control Handbook

TRAFFIC CONTROL FOR:	PROJECT LOCATION:	LOCATION CONTACT:
COLUMBIA PICTURES " GREEN HORNET"	EAST BOUND CONSTELLATION CENTURY PARK E TO AVE OF THE STARS CITY OF LOS ANGELES, CA	PETER COSTELLI OFFICE #: 310.244.2214

REV#	DATE	REVISION DESCRIPTION

Permit #E00020968

FILMLA